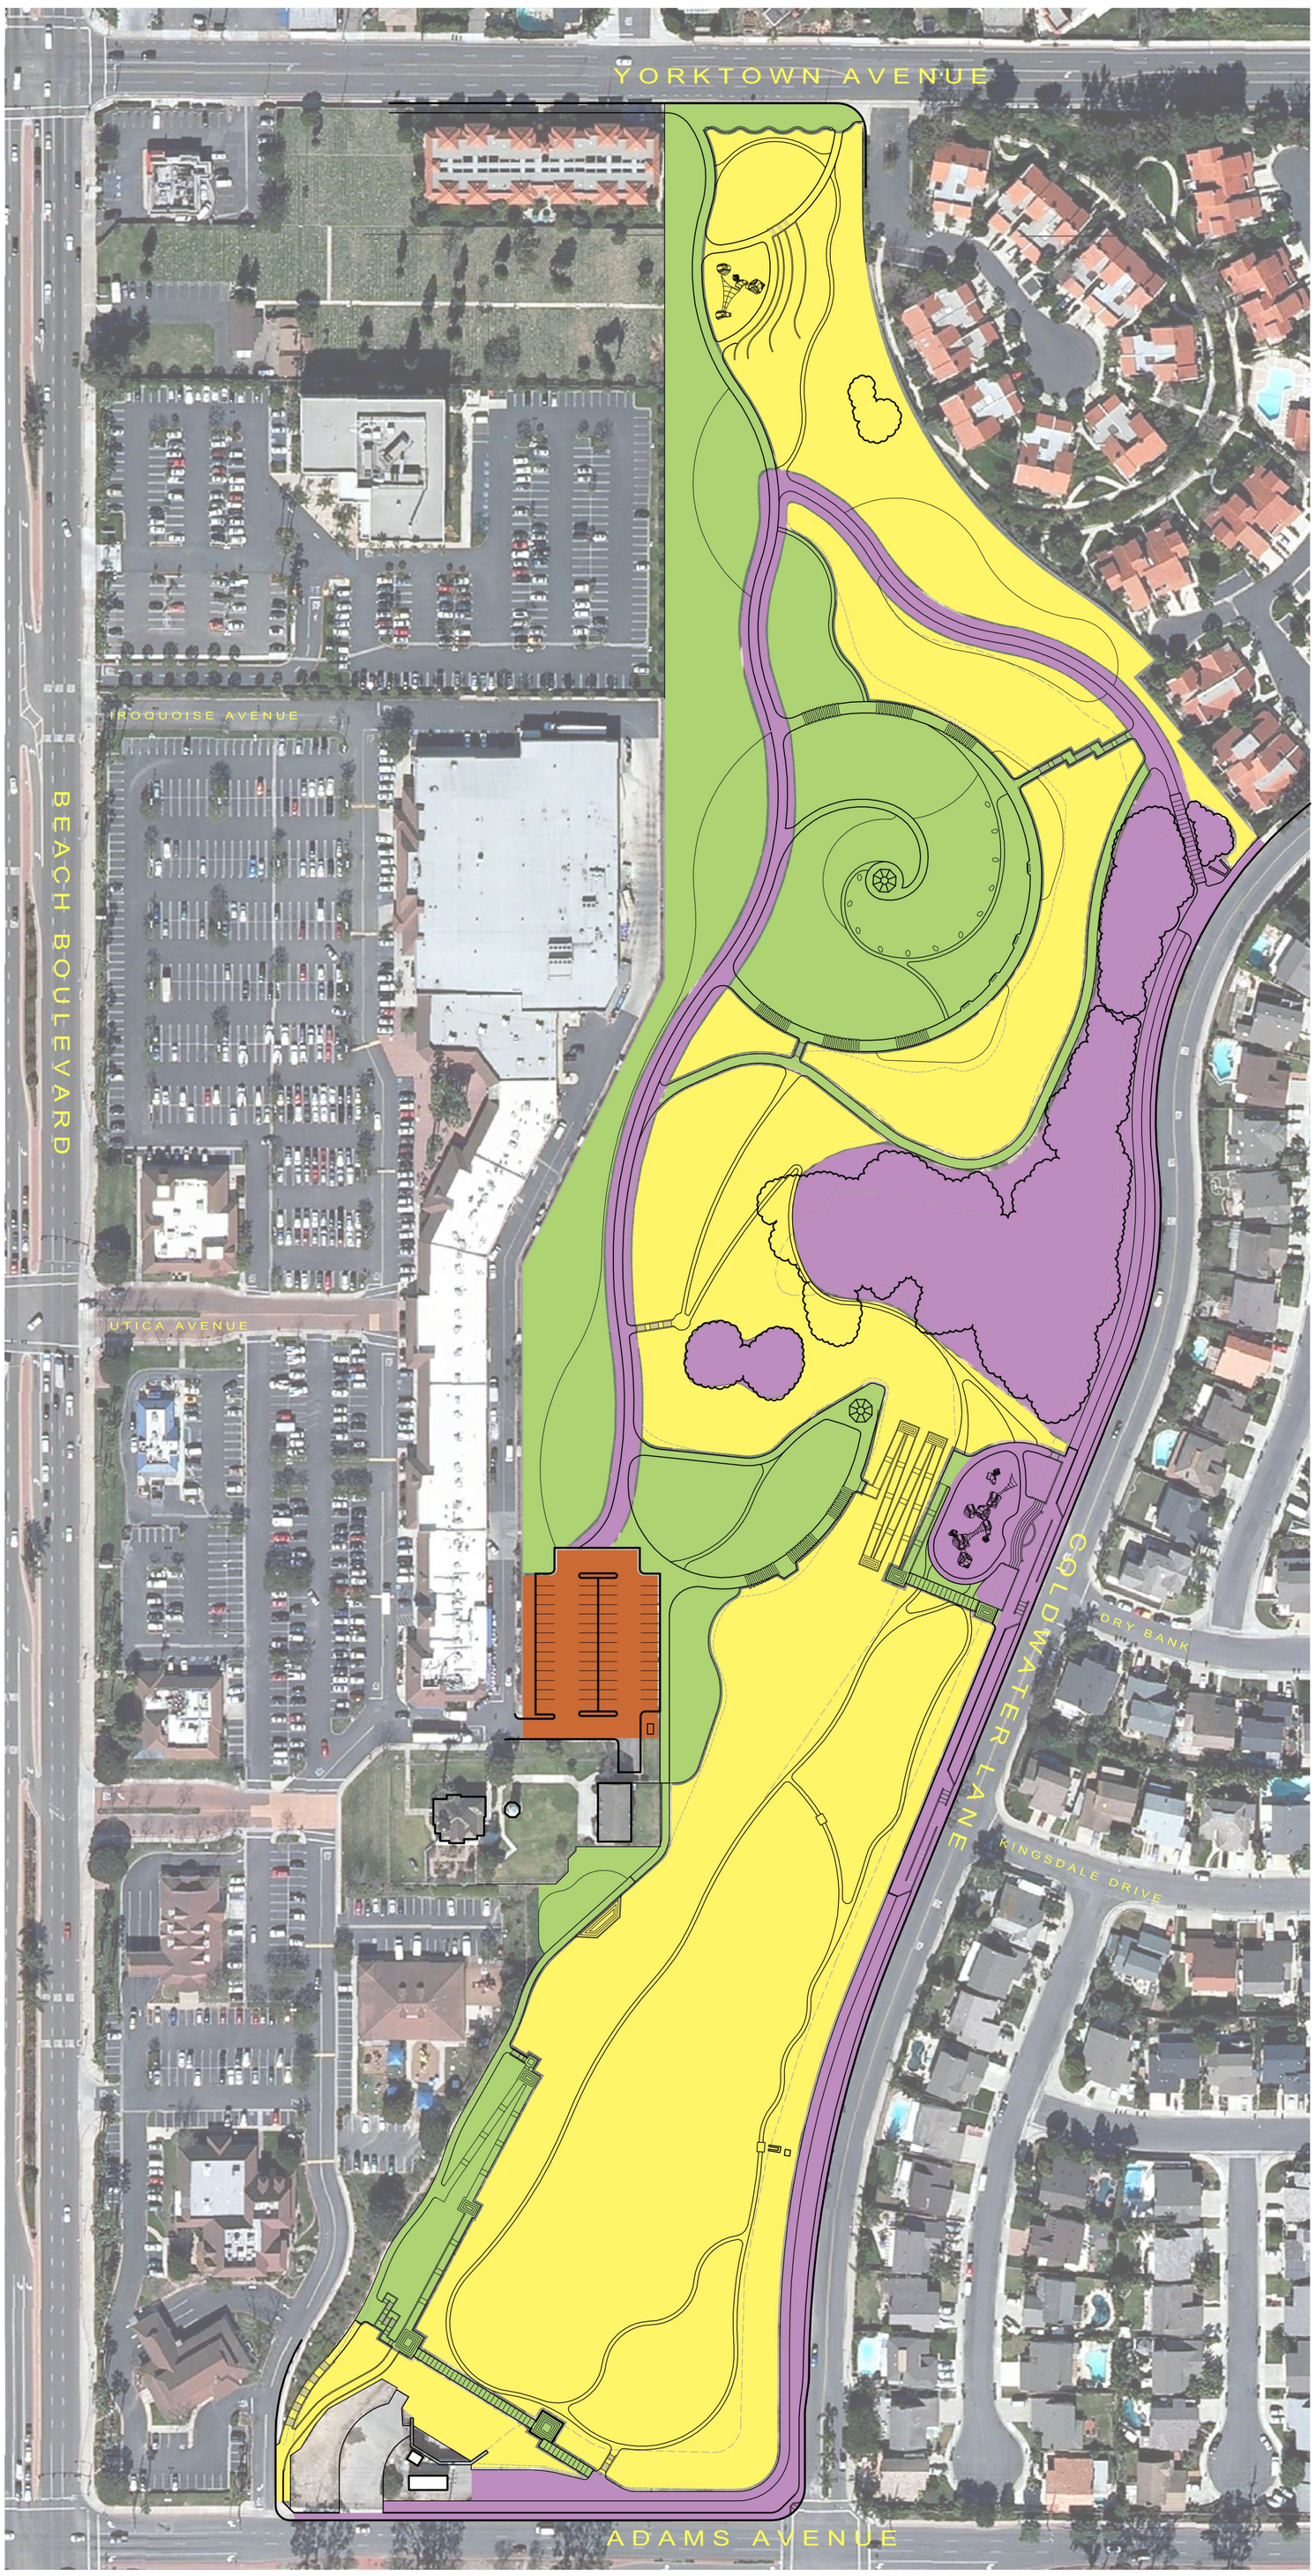

PHASING IMPROVEMENTS

- PHASE I - COLDWATER LANE
- PHASE 2A - BLUFF TOP & TRAIL IMPROVEMENTS
- PHASE 2B - PARKING LOT IMPROVEMENTS
- PHASE 3 - LOWER BASIN & HILLSIDE IMPROVEMENTS

N

Scale: 1" = 80'

0 40' 80' 160'

BARTLETT PARK

CITY OF HUNTINGTON BEACH

PHASING IMPROVEMENTS

BonTerra CONSULTING

David Volz Design
Landscape Architects and Park Planners

JANUARY 2009
REVISED OCTOBER 2013