Arterial Sewer Lines

2011 Year Cleaning Schedule

City of Huntington Beach

N
W E
S

Year	Manholes	Arterial Length
2011	348	88104 ft

Pipe Diameter	Pipe Length
6"	3671 ft
8"	35313 ft
10"	15495 ft
12"	15668 ft
14"	439 ft
15"	7419 ft
18"	4715 ft
21"	21 ft
24"	1392 ft
27"	2658 ft
30"	1313 ft

CAUTION
WHEN USING THIS MAP

Information shown hereon is a compilation of data from sources of varying accuracy and is provided as a convenience to the user. The City of Huntington Beach does not guarantee its completeness or accuracy.

It is the user's responsibility to verify all information to their own satisfaction.

Information Services Department

HB GIS
October 2010

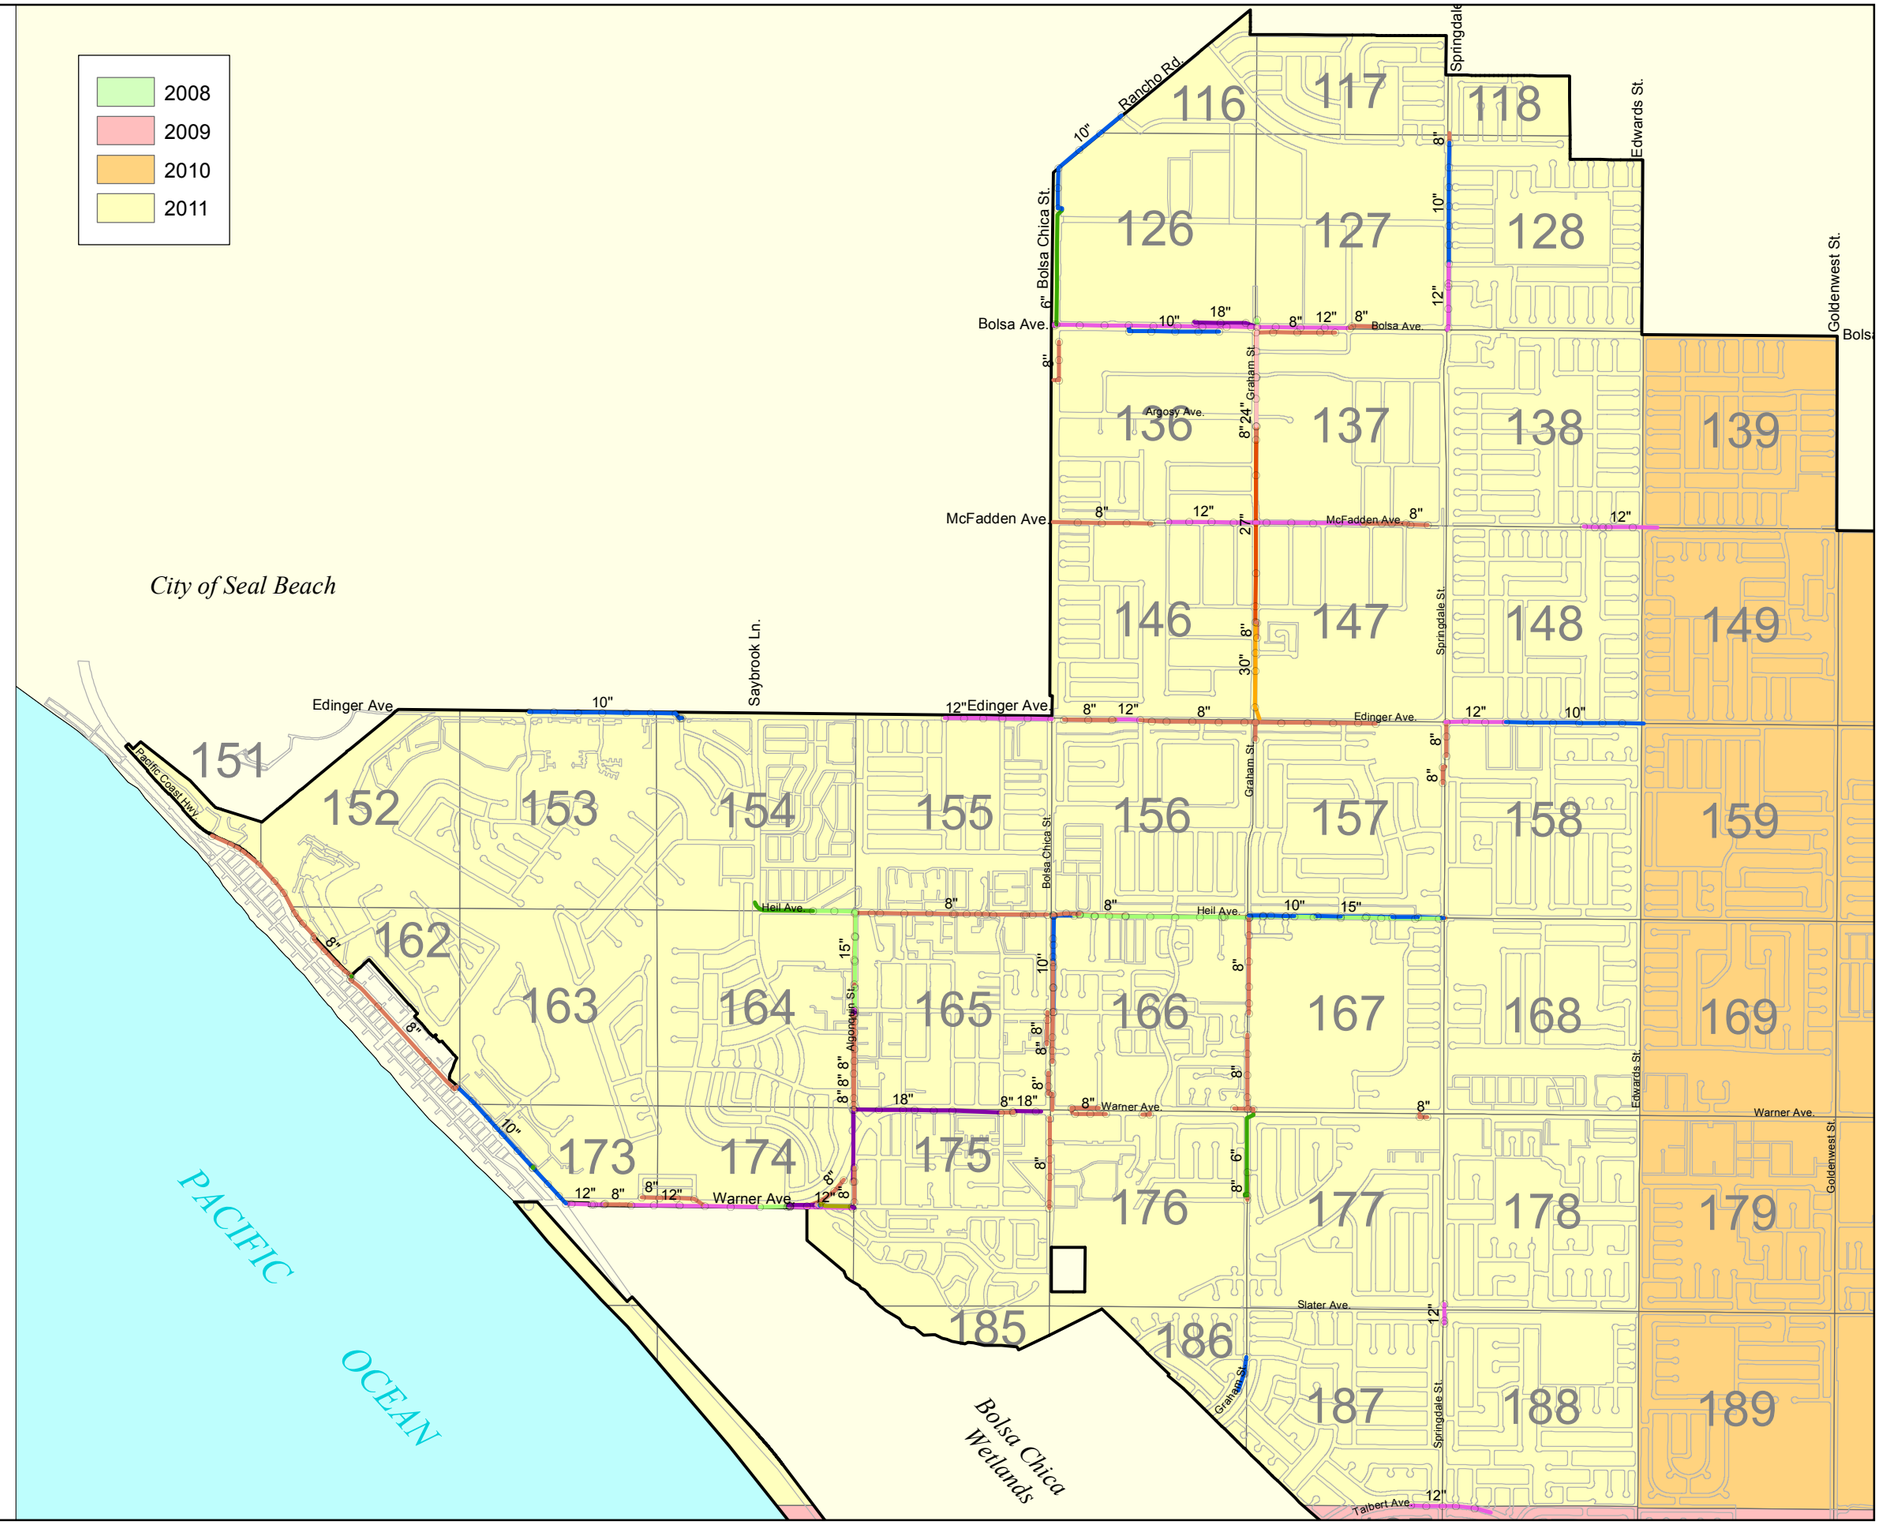

\\Gisapps02\projects\PublicWorks\Utilities\Wastewater\Arterial Lines\2010\Arterial_Lines2011.mxd